
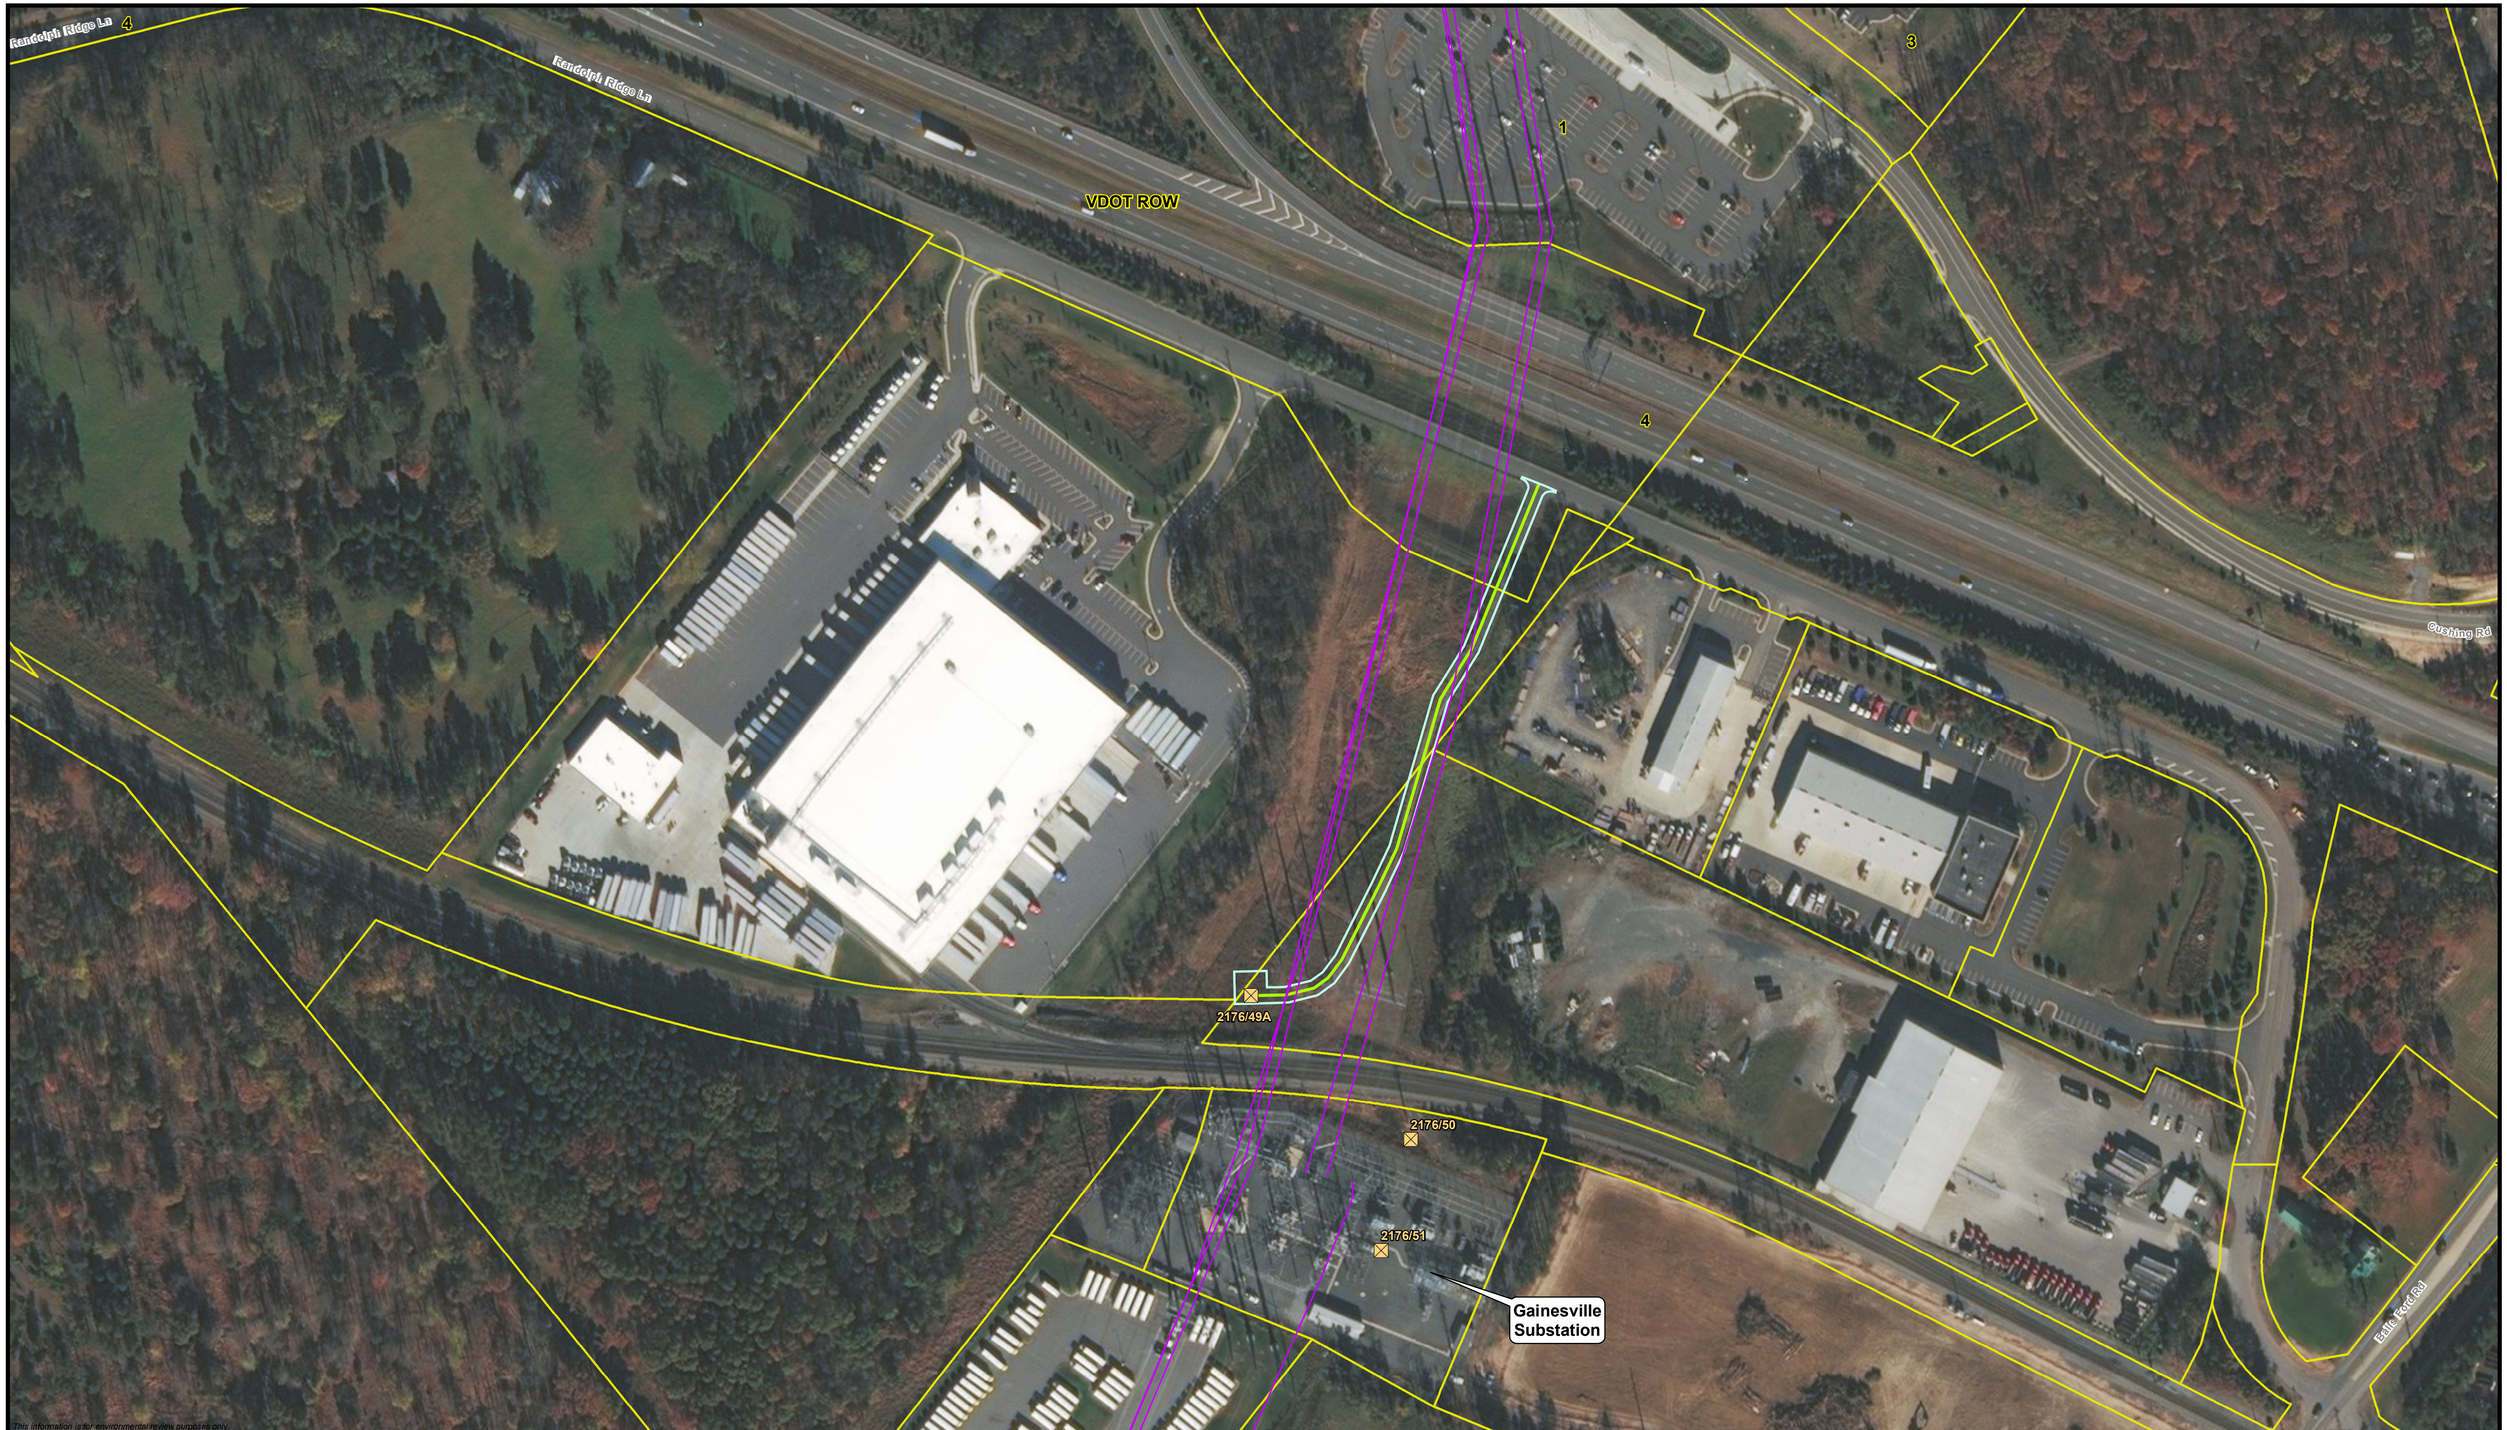


This information is for environmental review purposes only.

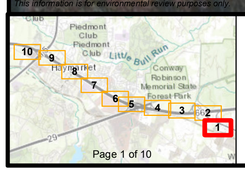

ERM

1:1,200

0 100 200 Feet

N

- Proposed Tower Location
- Existing Dominion Transmission Line
- Access Road
- Project Limits
- Parcel Boundary

Project Overview Map Set

Gainesville to Haymarket 230kV Transmission Line and Substation Project

Prince William County, Virginia

Page 1 of 10

Dominion Energy®

VDOT ROW

VDOT ROW

VDOT ROW

VDOT ROW

2176/42

2176/43

2176/44

2176/45

2176/46

2176/46B

2176/47

Pageland Ln

Cushing Rd

Randolph Ridge Ln

1

2

3

4


5

6

7

8

This information is for environmental review purposes only.

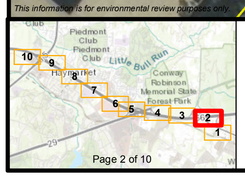

ERM

1:1,200

0 100 200 Feet

N

Proposed Transmission Line

Proposed Tower Location

Existing Dominion Transmission Line

Right-of-Way

Access Road

Project Limits

Parcel Boundary

Project Overview Map Set


Gainesville to Haymarket 230kV Transmission Line and Substation Project

Prince William County, Virginia

Page 2 of 10

Dominion Energy®



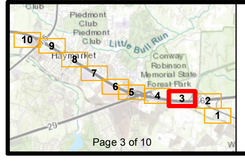

ERM


1:1,200

0 100 200 Feet


Proposed Transmission Line
Proposed Tower Location
Right-of-Way
Access Road
Project Limits
Parcel Boundary

Project Overview Map Set
Gainesville to Haymarket 230kV Transmission Line and Substation Project
Prince William County, Virginia
Page 3 of 10

Dominion Energy®

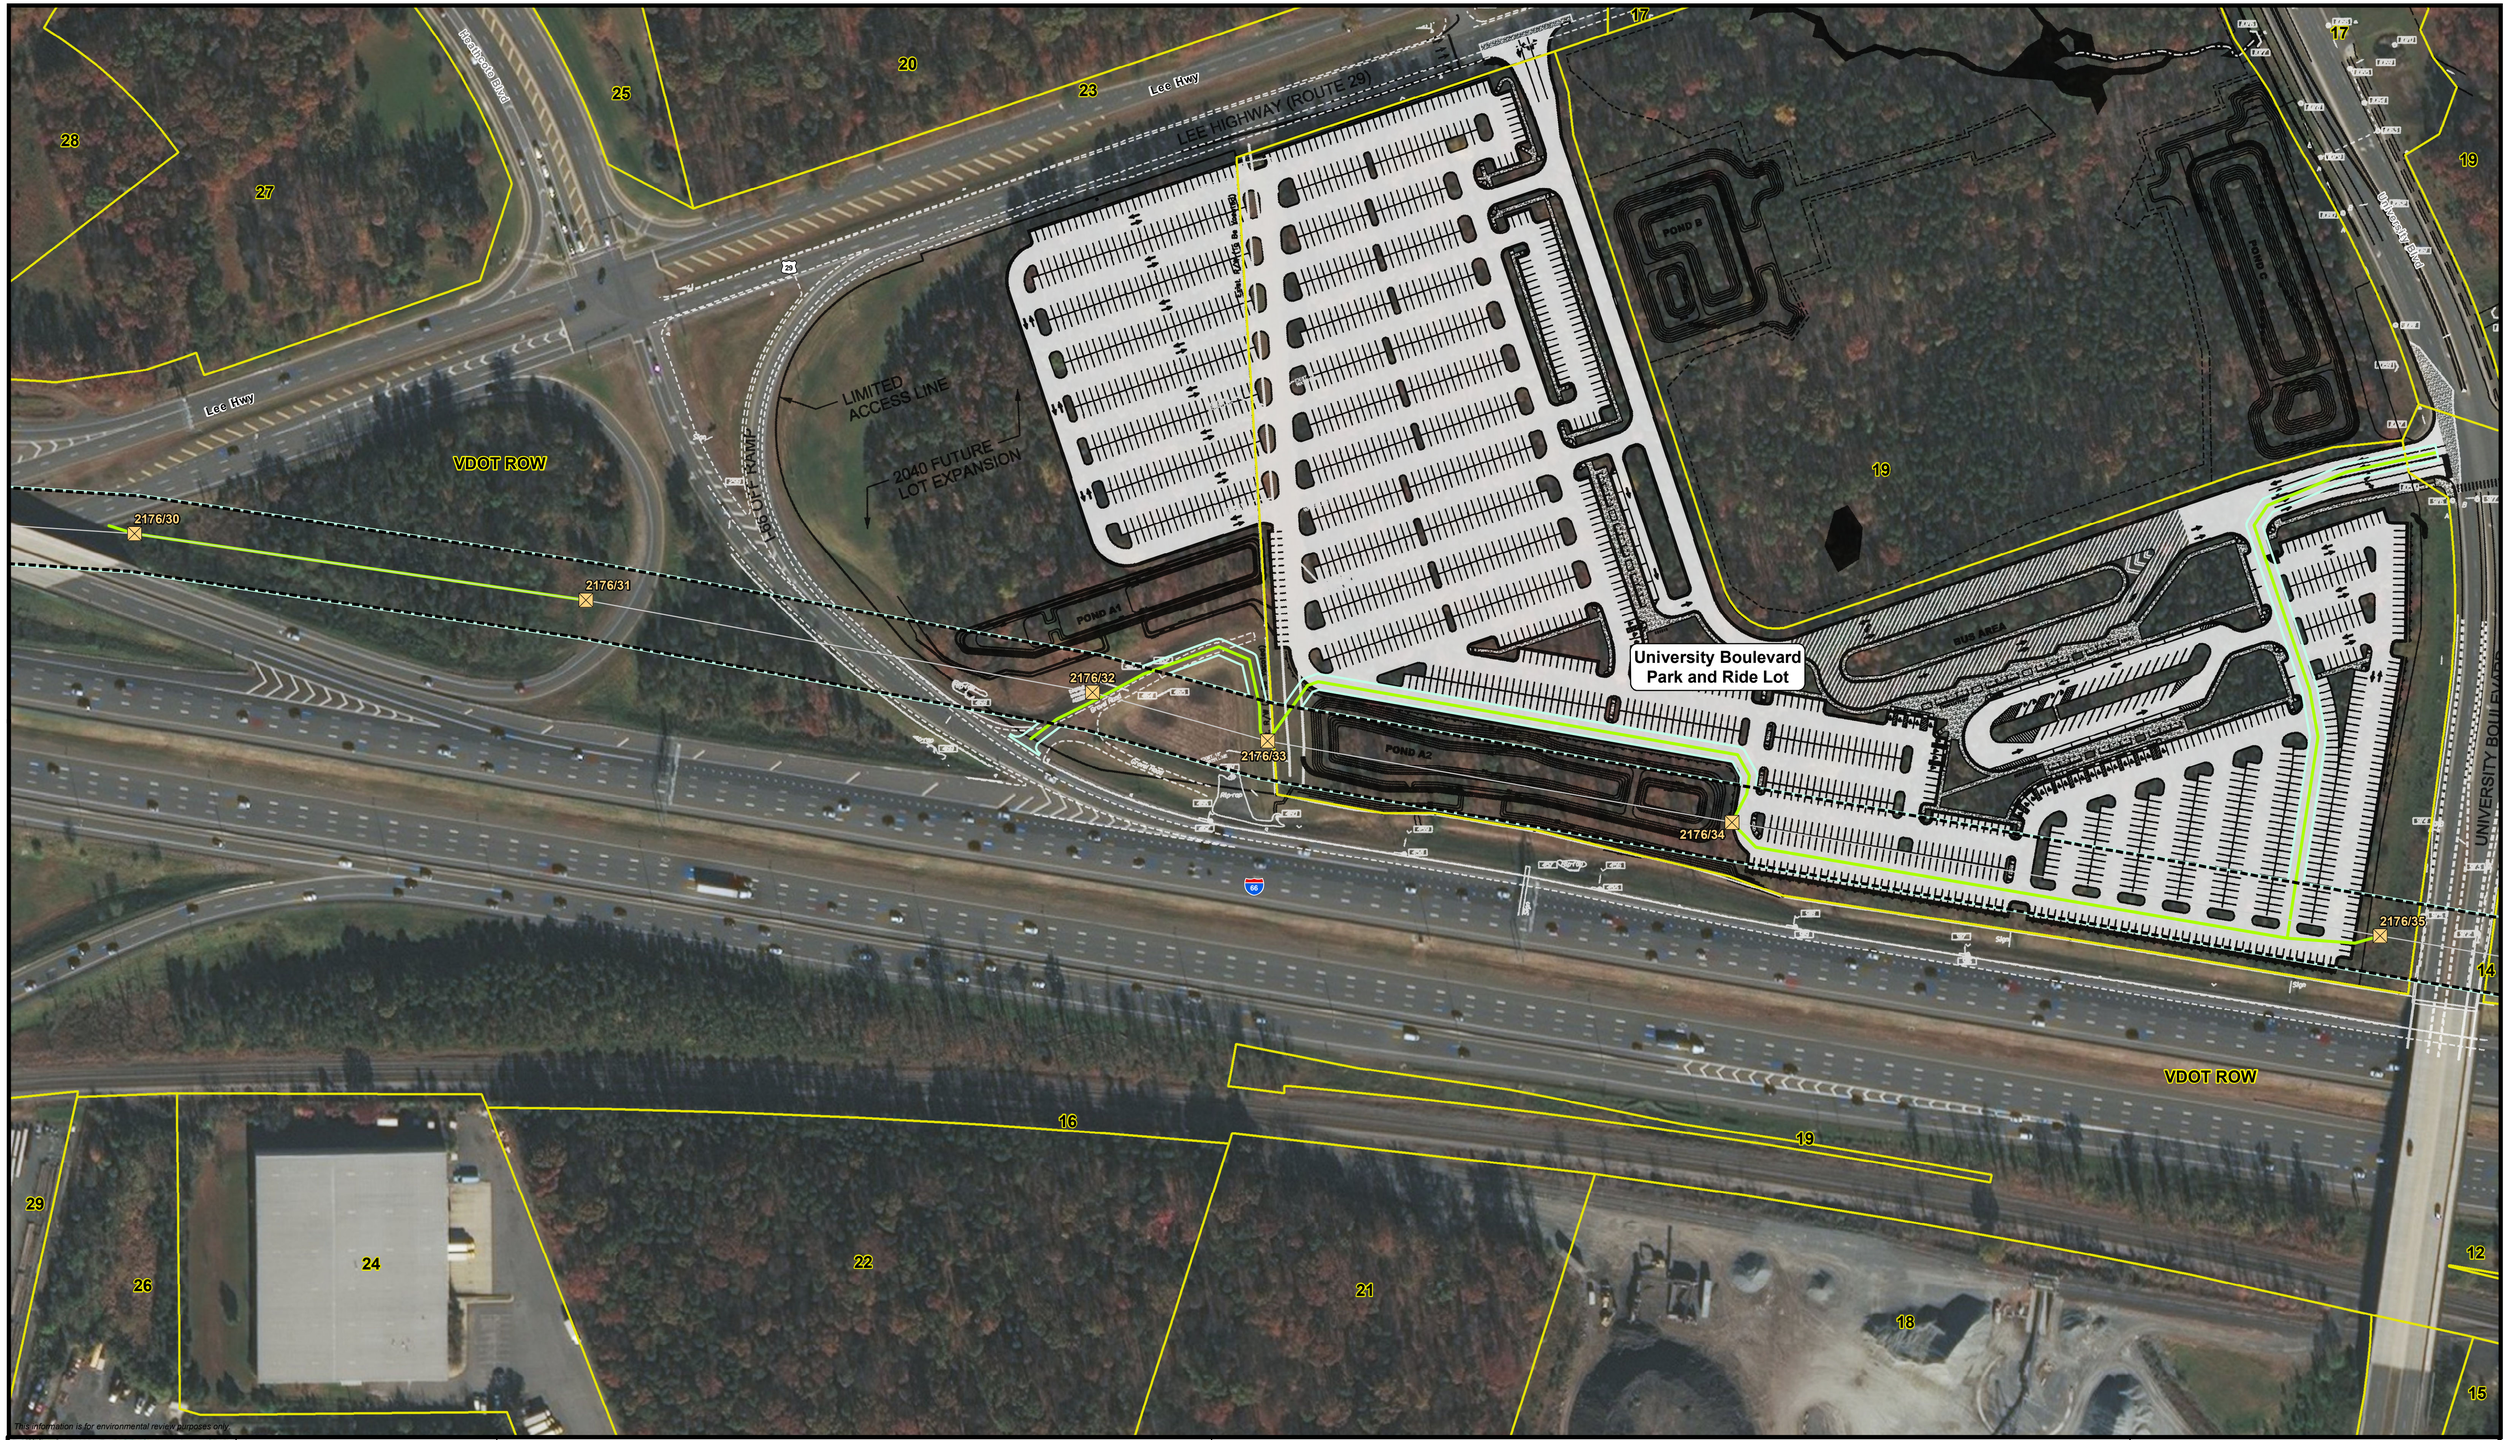

This information is for environmental review purposes only.

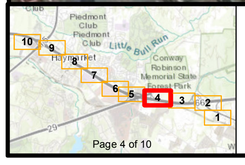

ERM

1:1,200

0 100 200 Feet

N


Proposed Transmission Line
Proposed Tower Location
Right-of-Way
Access Road
Project Limits
Parcel Boundary

Project Overview Map Set
Gainesville to Haymarket 230kV Transmission Line and Substation Project
Prince William County, Virginia
Page 4 of 10

Dominion Energy®



This information is for environmental review purposes only.

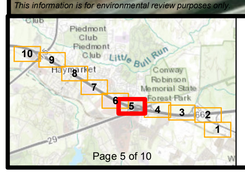

ERM

1:1,200

0 100 200 Feet


- Proposed Transmission Line
- Proposed Tower Location
- Manhole Extra Workspace
- Right-of-Way
- Temporary Construction Easement
- Access Road
- Project Limits
- Parcel Boundary
- Heathcote Transition Station

Project Overview Map Set
Gainesville to Haymarket 230kV Transmission Line and Substation Project
Prince William County, Virginia
Page 5 of 10

Dominion Energy



This information is for environmental review purposes only.

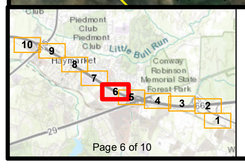

ERM

1:1,200


0 100 200 Feet

- Proposed Transmission Line
- Proposed Tower Location
- Extra Workspace
- Manhole Extra Workspace
- HDD Segment (No Surface Disturbance)
- Right-of-Way
- Temporary Construction Easement
- Access Road
- Project Limits
- Parcel Boundary
- Heathcote Transition Station

Project Overview Map Set
Gainesville to Haymarket 230kV Transmission Line and Substation Project
Prince William County, Virginia
Page 6 of 10

Dominion Energy®



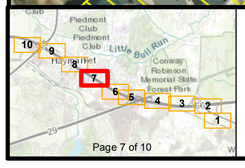

ERM

1:1,200

0 100 200 Feet


N

- Proposed Transmission Line
- Extra Workspace
- Manhole Extra Workspace
- HDD Segment (No Surface Disturbance)
- Right-of-Way
- Temporary Construction Easement
- Access Road
- Project Limits
- Parcel Boundary

Project Overview Map Set
Gainesville to Haymarket 230kV Transmission Line and Substation Project
Prince William County, Virginia
Page 7 of 10

Dominion Energy



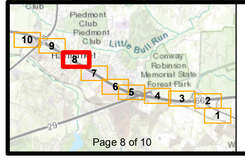

ERM

1:1,200

0 100 200 Feet


Proposed Transmission Line
Extra Workspace
Manhole Extra Workspace
Right-of-Way
Temporary Construction Easement
Access Road
Project Limits
Parcel Boundary

Project Overview Map Set
Gainesville to Haymarket 230kV Transmission Line and Substation Project
Prince William County, Virginia
Page 8 of 10

Dominion Energy®



This information is for environmental review purposes only

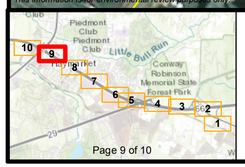

ERM

1:1,200

0 100 200 Feet

- Proposed Transmission Line
- Extra Workspace
- Manhole Extra Workspace
- HDD Segment (No Surface Disturbance)
- Right-of-Way
- Temporary Construction Easement
- Project Limits
- Parcel Boundary

Project Overview Map Set


Gainesville to Haymarket 230kV Transmission Line and Substation Project

Prince William County, Virginia

Page 9 of 10

Dominion Energy®

1116
1095
VDOT ROW
1108
1106
1116
1108
1123
1114
1115
1117
1113
1118
1119
1120
1121
Charles St
Haymarket Substation
Haymarket Sub
1109
1107
1110
John Marshall Hwy
55
1105
VDOT ROW
1112
1104
4
1122
1111
1103
James Madison Hwy
15
1098
1097
1099
This information is for environmental review purposes only.

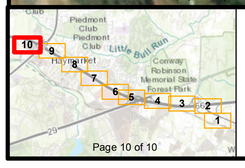

ERM

1:1,200

0 100 200 Feet

N

- Proposed Transmission Line
- Proposed Tower Location
- Extra Workspace
- Manhole Extra Workspace
- HDD Segment (No Surface Disturbance)
- Right-of-Way
- Temporary Construction Easement
- Access Road
- Haymarket Substation
- Project Limits
- Parcel Boundary

Project Overview Map Set
Gainesville to Haymarket 230kV Transmission Line and Substation Project
Prince William County, Virginia
Page 10 of 10

Dominion Energy®